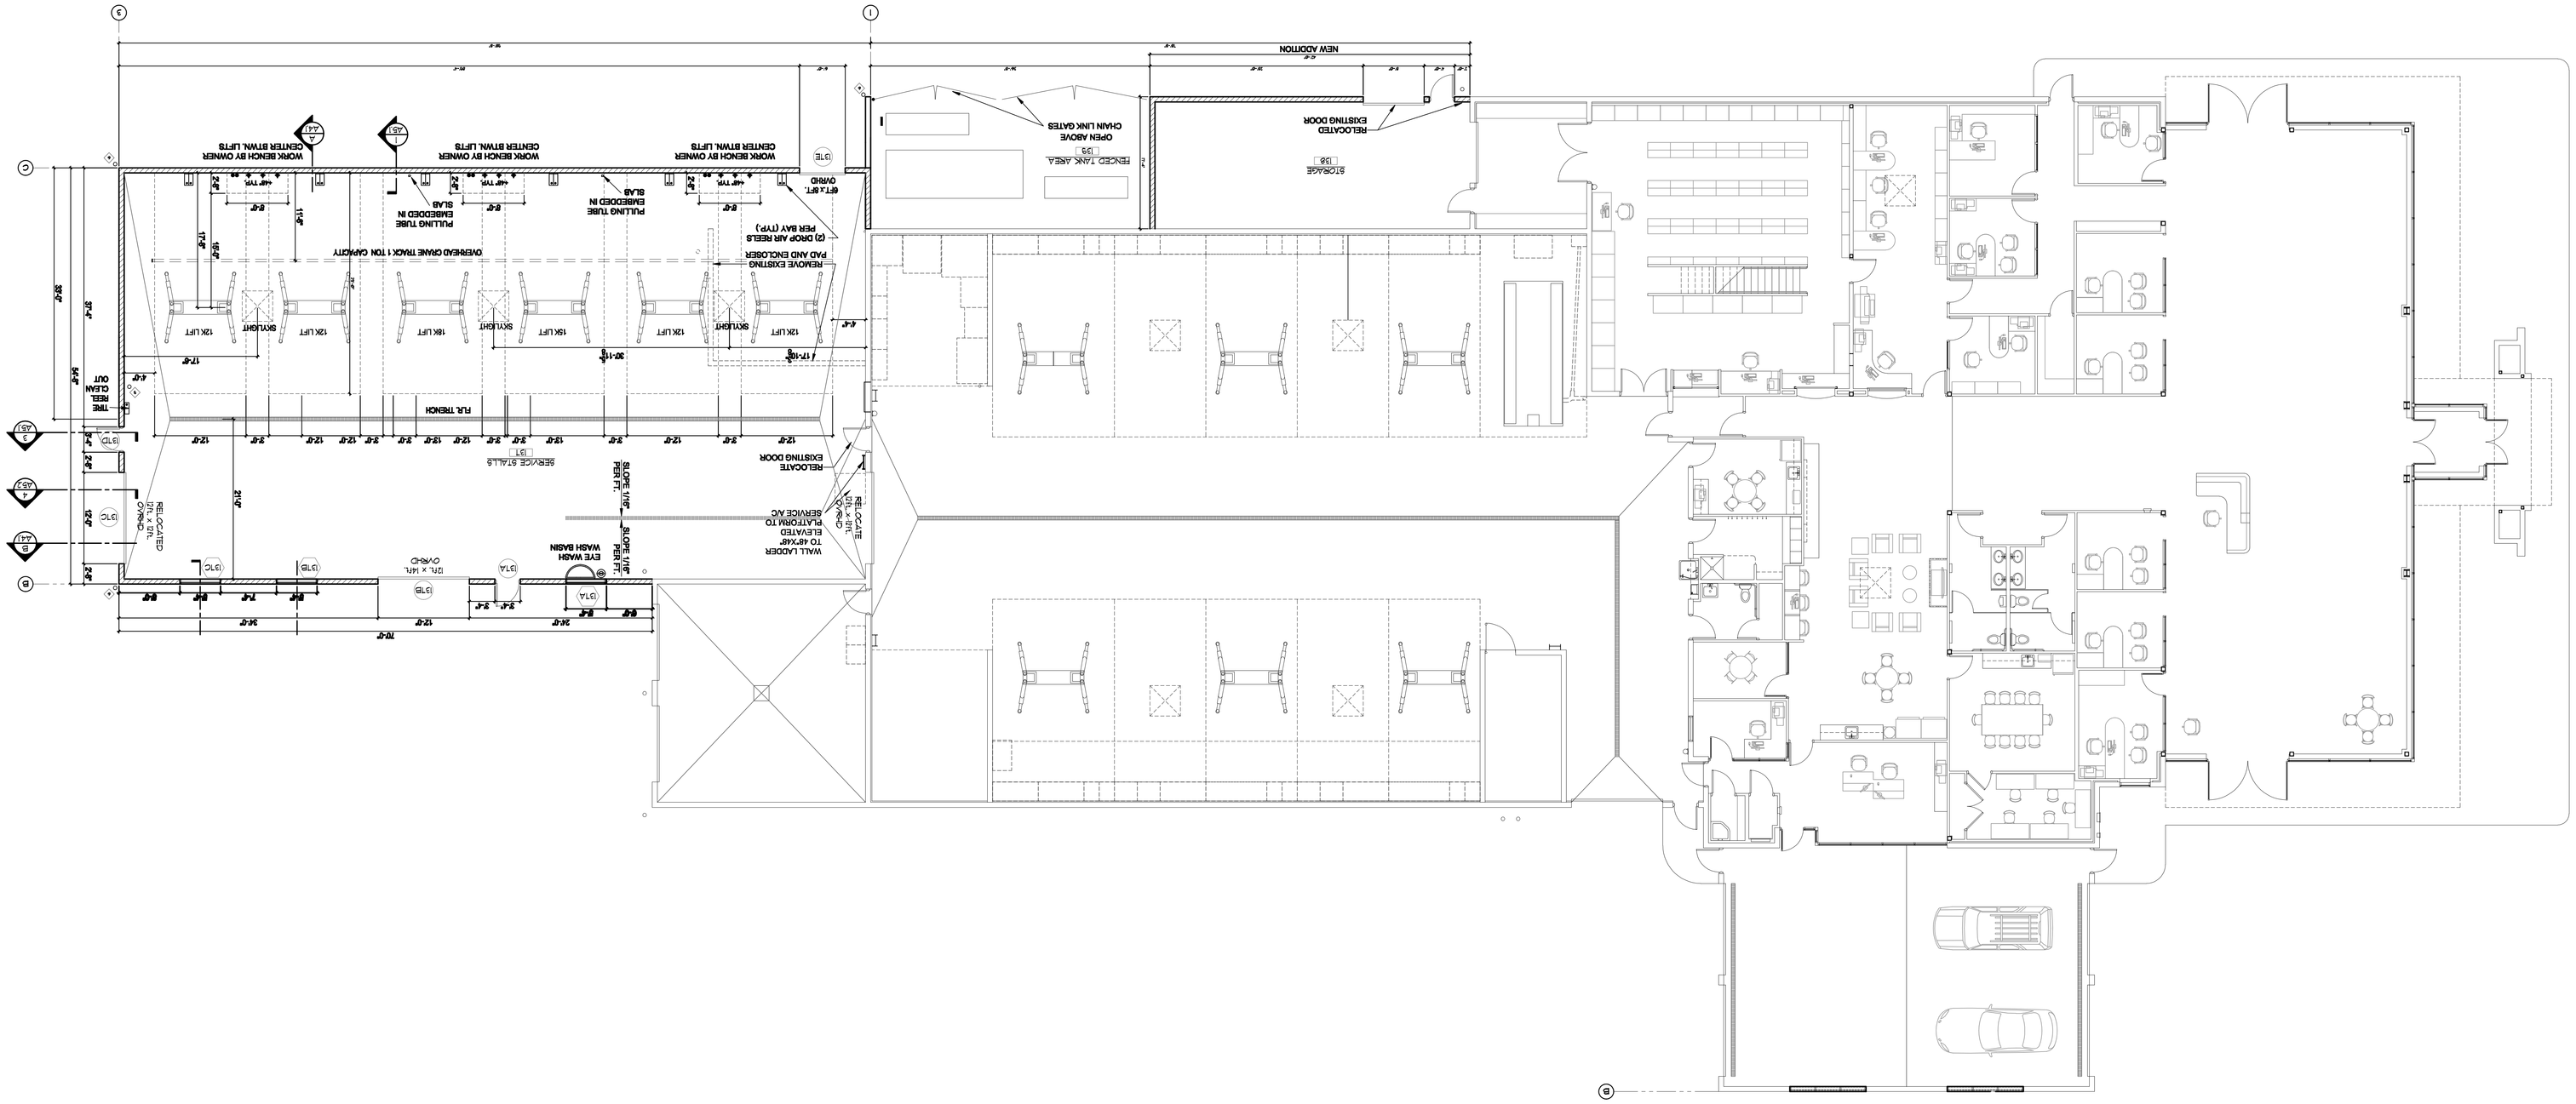
NEW ADDITION
RELOCATED EXISTING DOOR
OPEN ABOVE CHAIN LINK GATES
FENCED TANK AREA
STORAGE
RELOCATED EXISTING DOOR
WORK BENCH BY OWNER
CENTER STRVL LIFTS
WORK BENCH BY OWNER
CENTER STRVL LIFTS
WORK BENCH BY OWNER
CENTER STRVL LIFTS
OVERHEAD CRANE TRACK 1 TON CAPACITY
PULLING TUBE EMBEDDED IN SLAB
PULLING TUBE EMBEDDED IN SLAB
REMOVE EXISTING PAD AND ENCLOSER
CO DROP AIR REELS PER BAY (TYP.)
SKYLIGHT
12K LIFT
18K LIFT
FLR TRENCH
SERVICE STALLS
RELOCATED EXISTING DOOR
RELOCATED ELEVATED PLATFORM TO SERVICE AC
WALL LADDER TO ELEVATED PLATFORM
RELOCATE WALL HYD.
RELOCATED OVERHEAD COIL REEL
TIRE REEL CLEAN OUT
SLOPE UP
SLOPE UP
EYE WASH
EYE WASH BASIN
12'L x 14'L OPEN
B7 x 8FT OVHD