



PROJECT
LOCATION

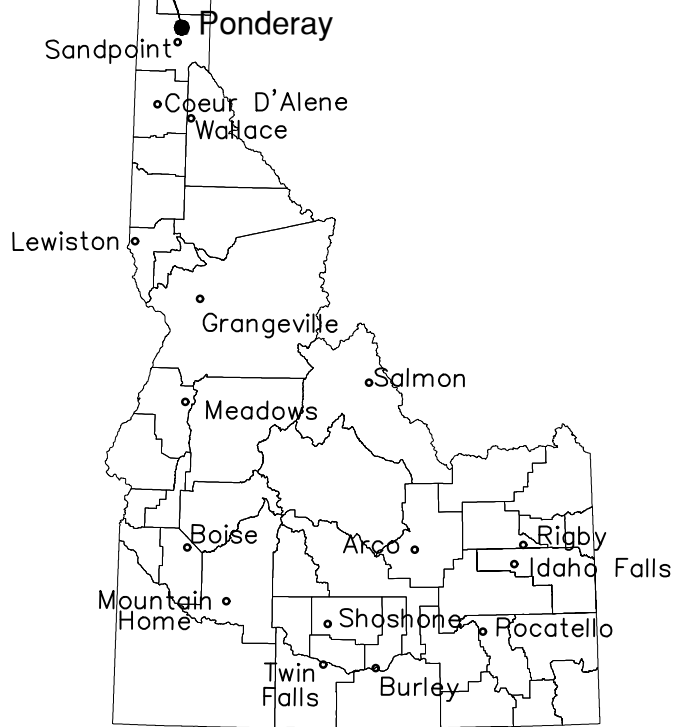


STATE OF IDAHO LOCATION MAP
NTS

PROJECT
LOCATION


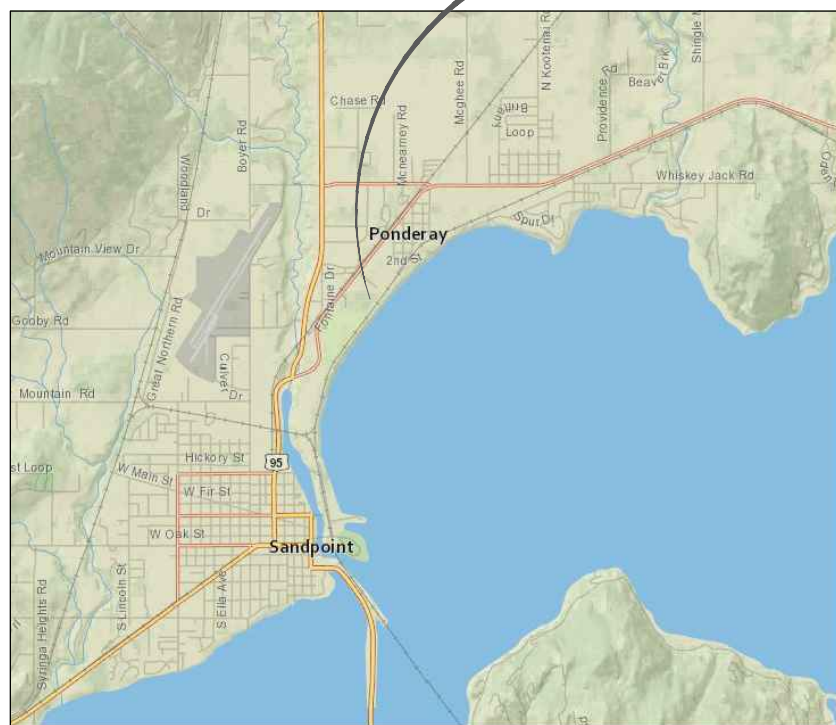



VICINITY MAP

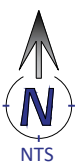

LAKESHORE CONNECTION PROJECT

MAP OVERVIEW

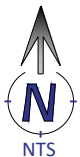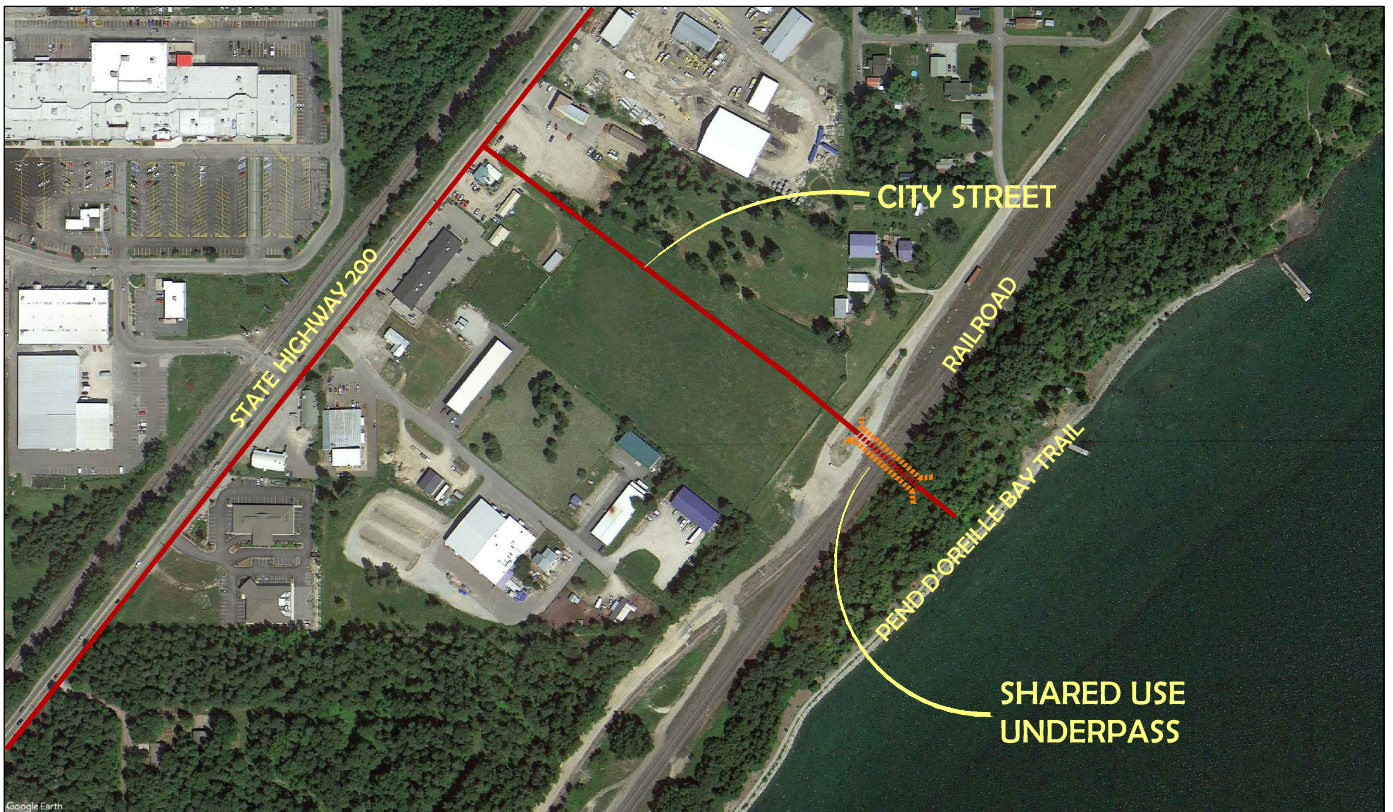

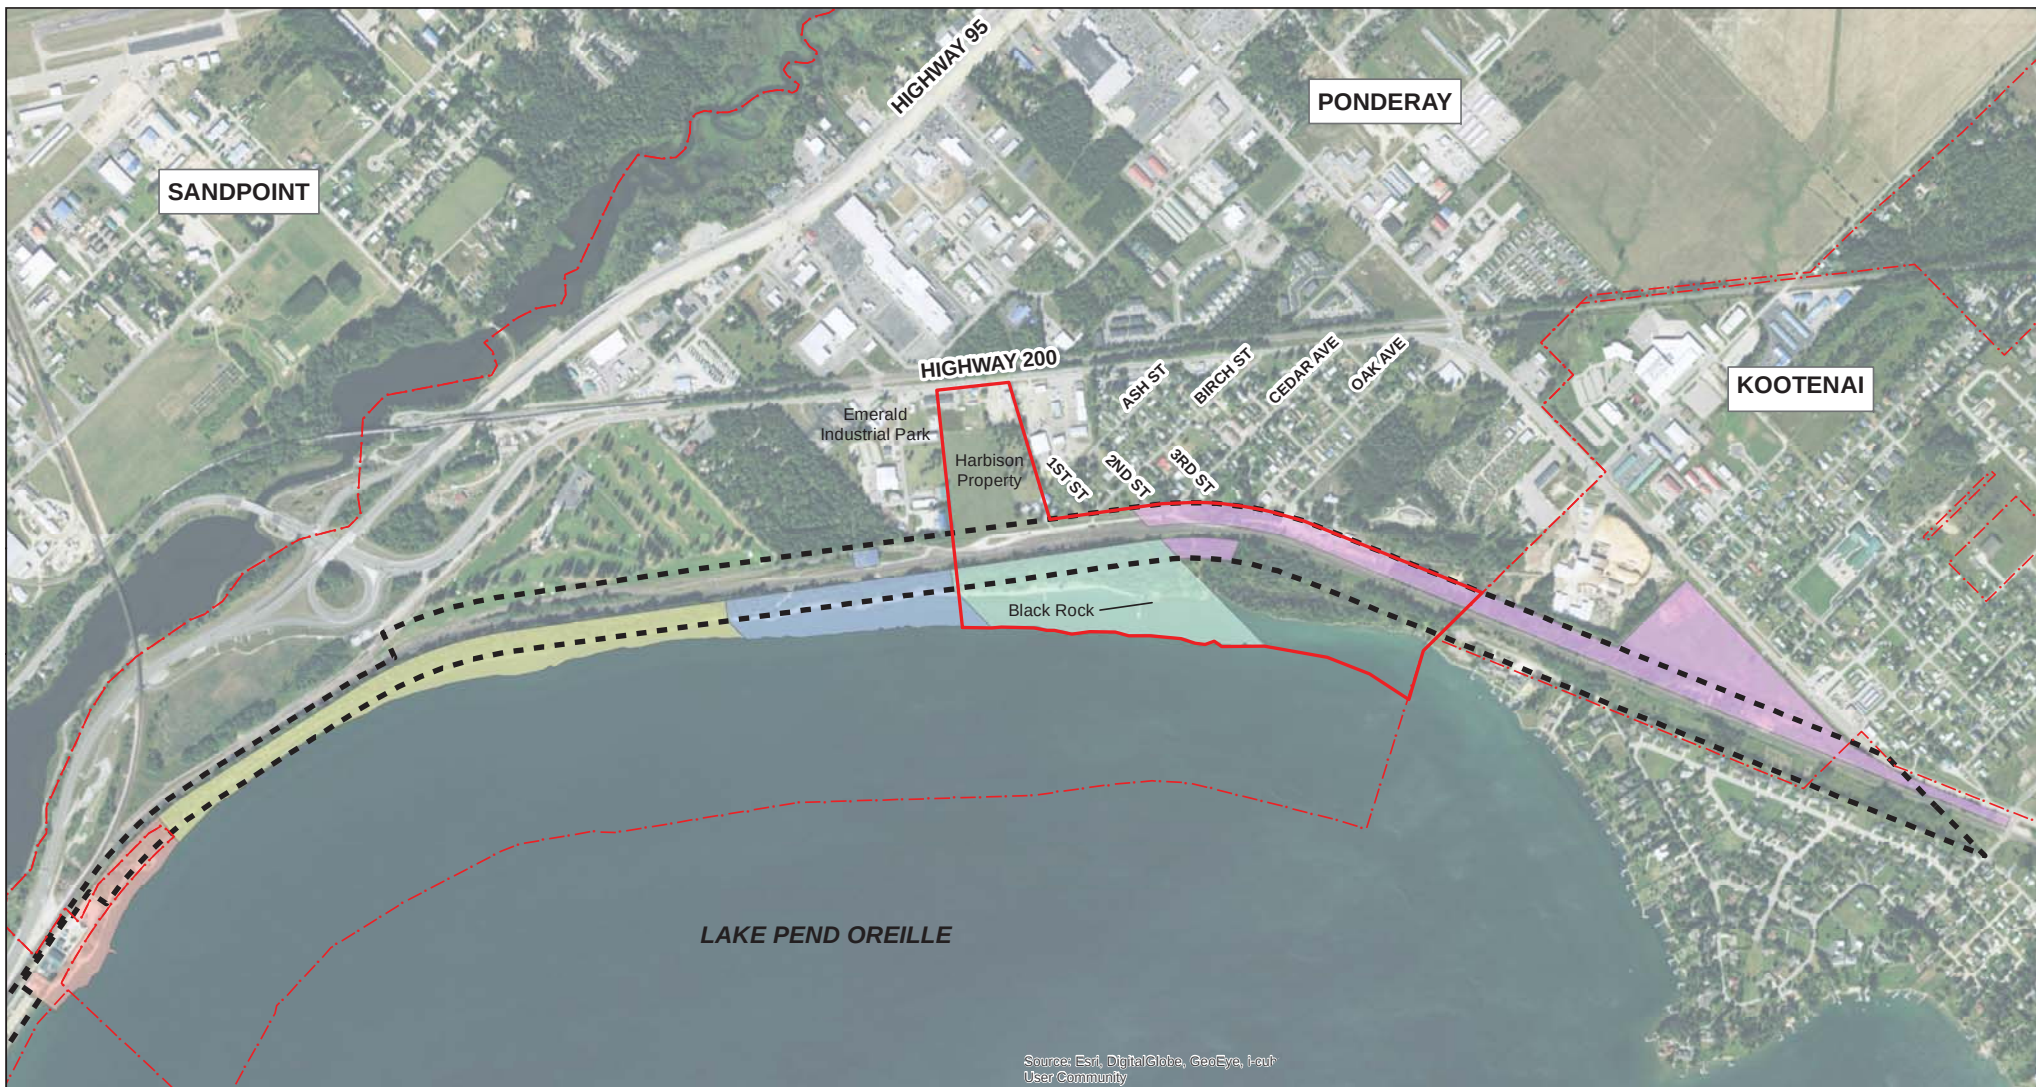

Source: Esri, DigitalGlobe, GeoEye, Earthstar, User Community

Legend

- Study Area
- City Boundaries
- Railroad Right-of-Way

IDEQ Brownfields Zone

- ZONE 1 Humbird Landing
- ZONE 2 Beach Shack Area
- ZONE 3 Ponderay Coal Dock
- ZONE 4 Panhandle Smelting & Refining Company
- ZONE 5 Kootenai Access Area




0 750 1,500 3,000 Feet

Figure 2. Study Area Map

Ponderay Undercrossing Technical Analysis
Land Capability Summary Report
Ponderay, ID

March 2017

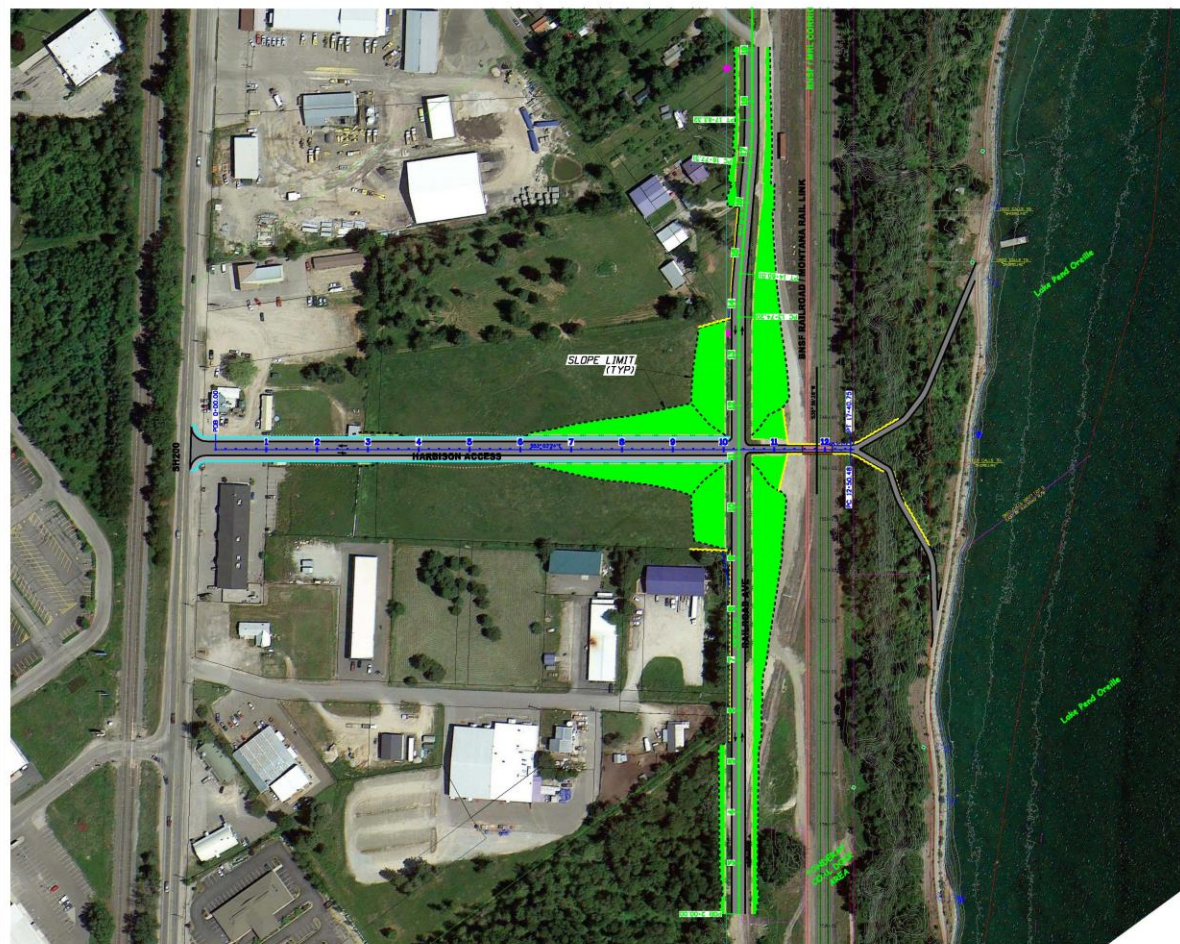

SCALE: 1:200

PRELIMINARY DESIGN

POND d'OREILLE BAY TRAIL

14 FOOT UNDERCROSSING

FIGURE 14

