Exhibit B

BEN MCGRANN

PRELIMINARY SITE PLAN

PARCEL RPP0441008000DA/ STARR'S ACREAGE, BLOCK 8, LESS N 413 FT., 57N-2W-2, BOISE MERIDIAN, PONDERAY, IDAHO

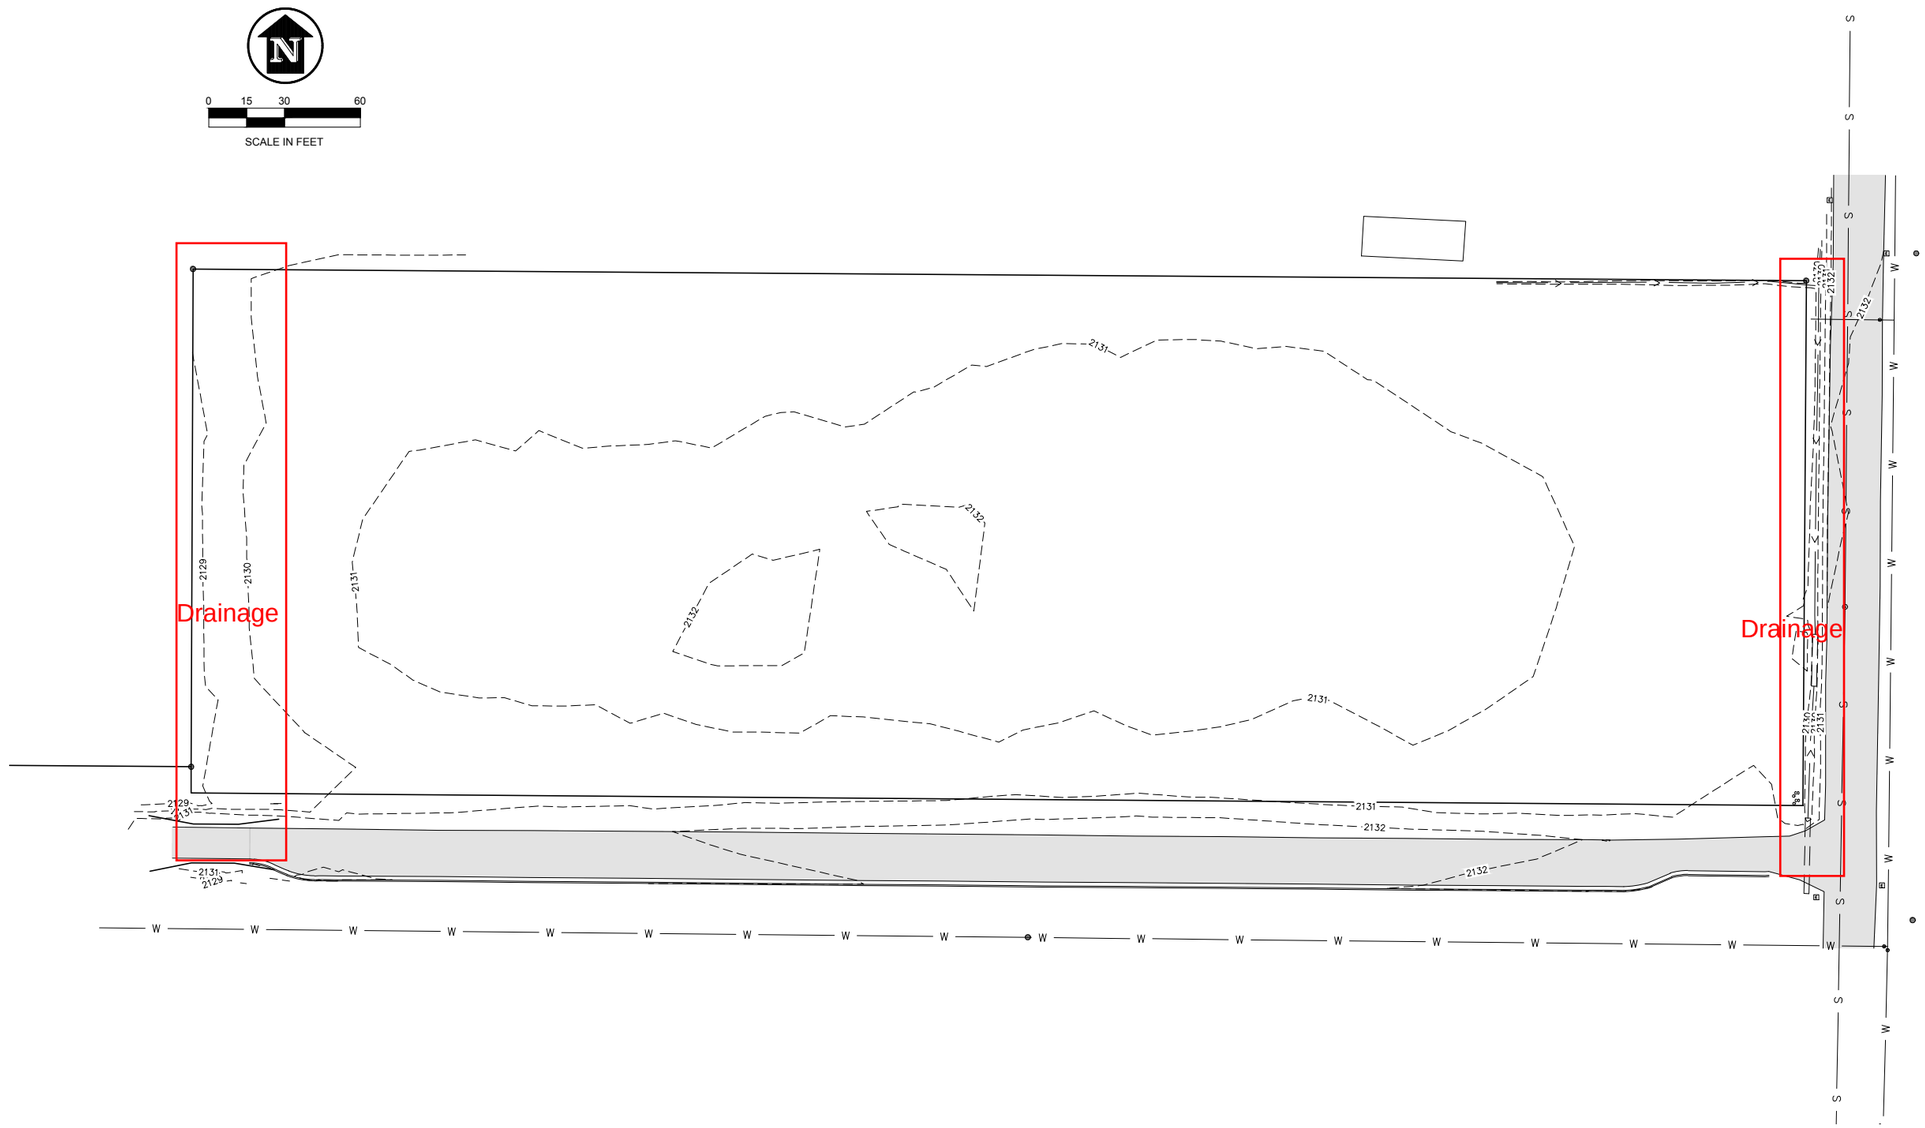

PRELIMINARY
NOT FOR CONSTRUCTION

No.	DATE:	REVISION	DRN/CHK

James A. Sewell and Associates, LLC
1319 NORTH DIVISION AVENUE
SANDPOINT, IDAHO 83864
(208) 263-4160

SHEET TITLE:
PRELIMINARY SITE PLAN

PROJECT:
BEN MCGRANN
MCNEARNEY ROAD
PONDERAY, IDAHO

DATE:	11-3-2020
SCALE:	AS SHOWN
DESIGNED:	XX
DRAWN:	XX
CHECKED:	XX
PROJ NO.:	13342-20-002
CAD FILE:	E-MCGRANN.dwg

SHEET 1 OF 1