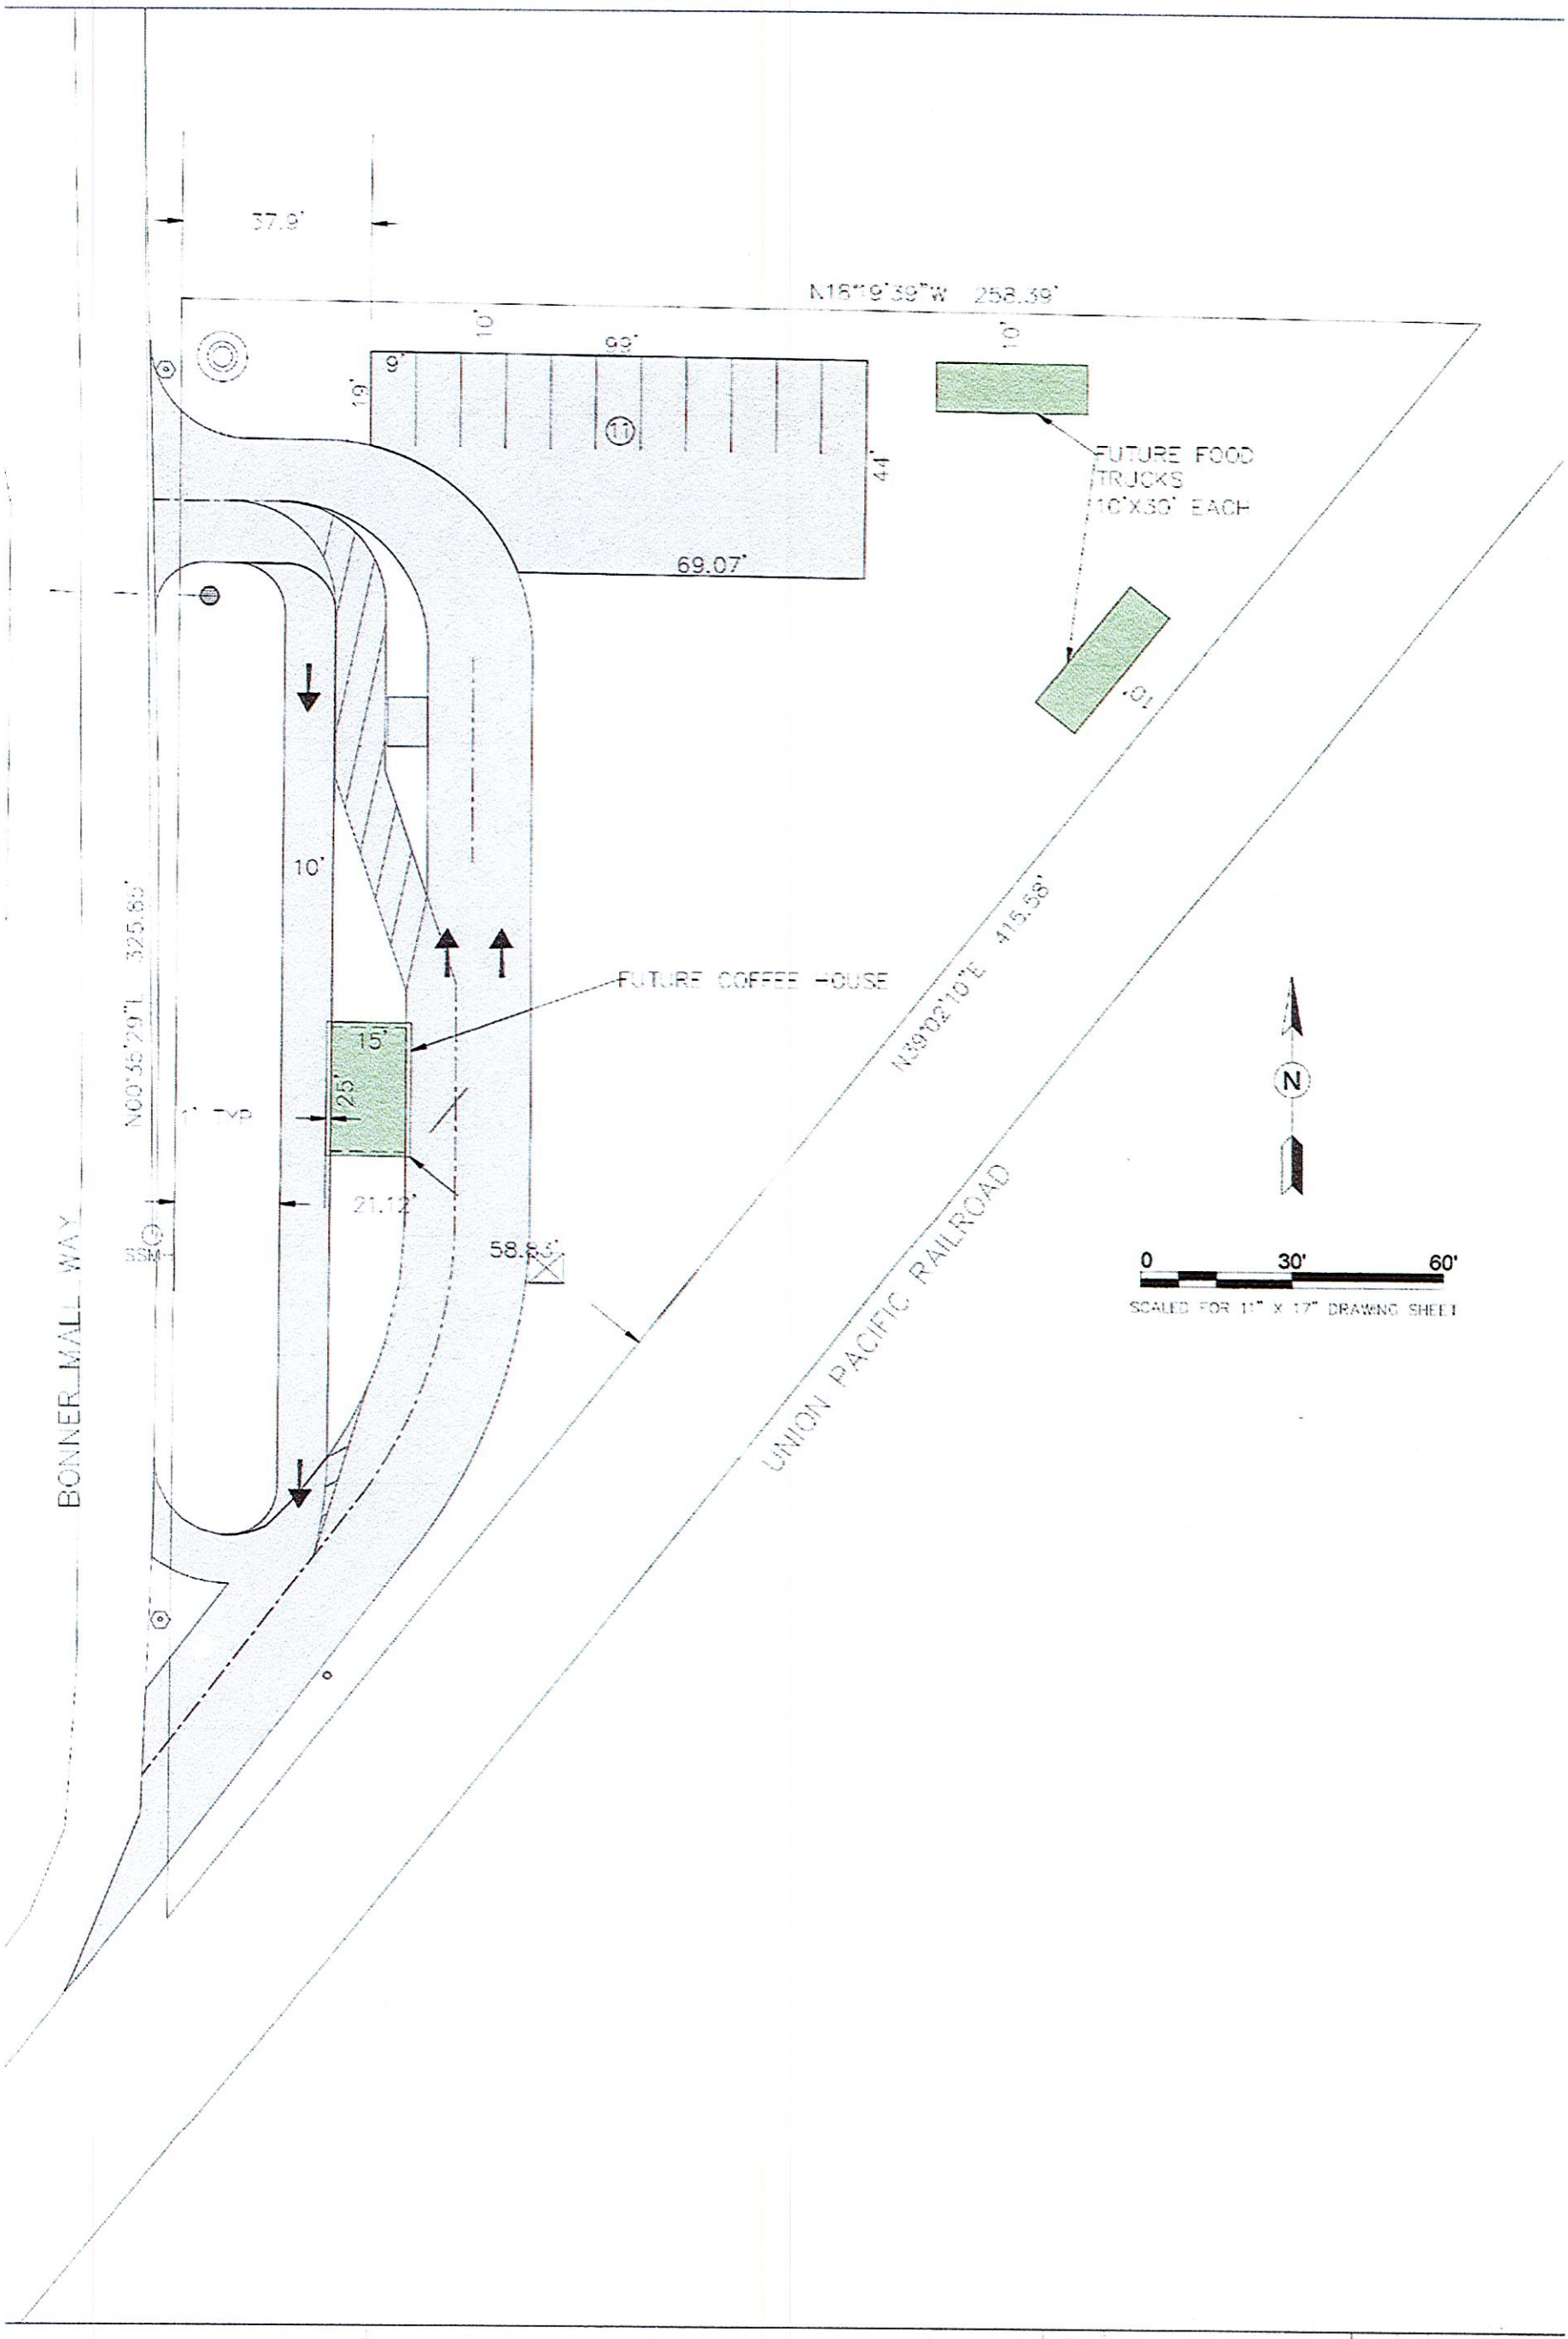

CLEARWATER ENGINEERING
PLANNING, DESIGN, CONSTRUCTION MGMT.

P.O. BOX 251, SANDPOINT, IDAHO 83864
(208)255-6803

KESSA'S COFFEE

SITE PLAN – PHASE 2

CW15-7 PROJ. NO.	REVISION	DATE:	BY:
DWV DWN. BY			
3/2021 DATE			
C-2 DWG. NO.			

PROFESSIONAL ENGINEER
REGISTERED
6478
3/29/2021
STATE OF IDAHO
DEBRA M. VAN DYK