EXHIBIT MAP

FOR

PHIL McNEARNEY

LYING IN A PORTION OF THE SE¼ OF SECTION 2,
TOWNSHIP 57 NORTH, RANGE 2 WEST,
BOISE MERIDIAN, BONNER COUNTY, IDAHO

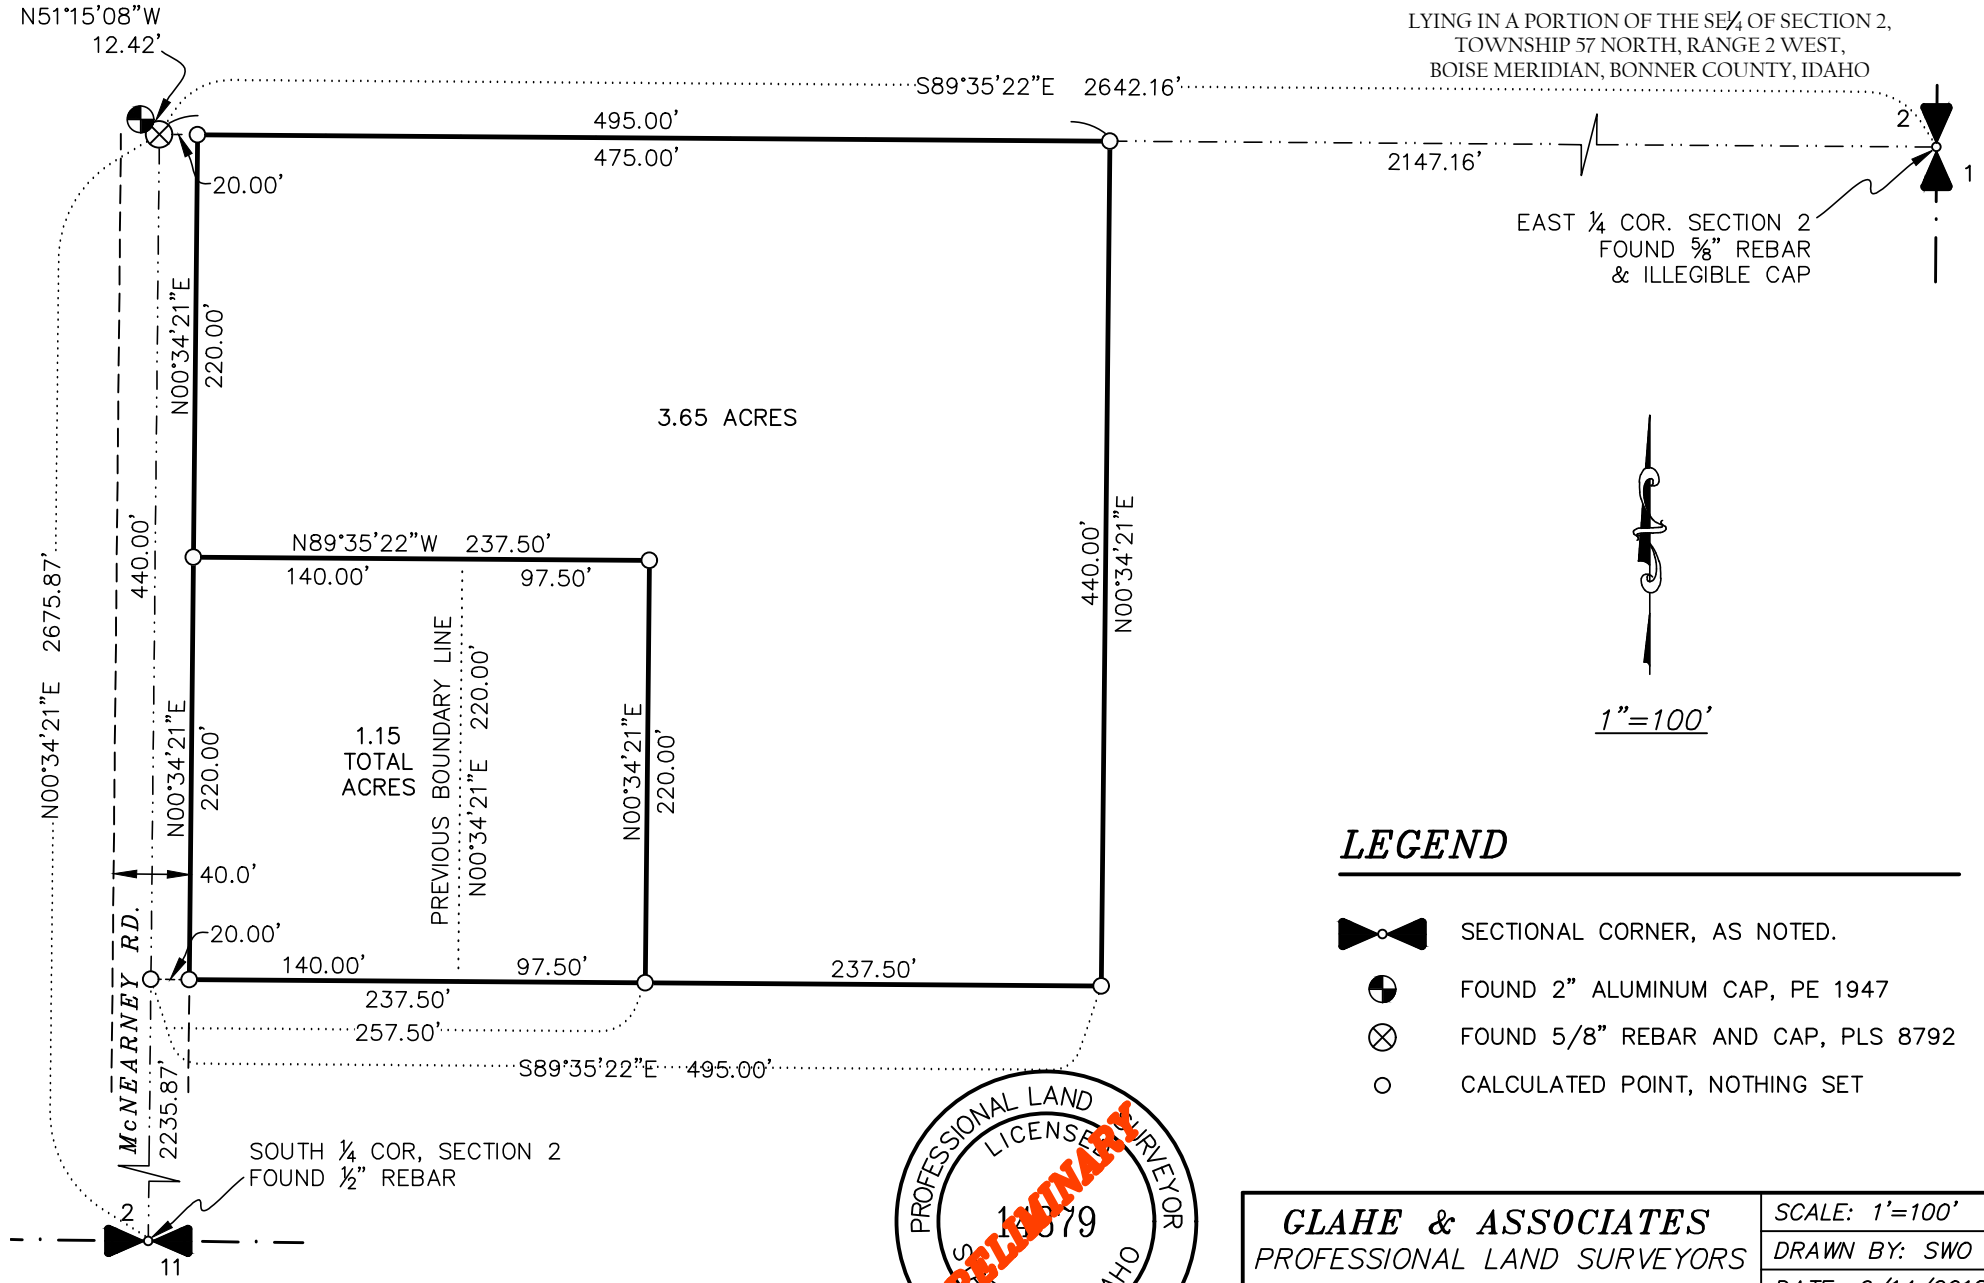

1"=100'

LEGEND

- SECTIONAL CORNER, AS NOTED.
- FOUND 2" ALUMINUM CAP, PE 1947
- FOUND 5/8" REBAR AND CAP, PLS 8792
- CALCULATED POINT, NOTHING SET

PROFESSIONAL LAND SURVEYOR
LICENSED
17879
STATE OF IDAHO
JASON L. A. GLAHE
PRELIMINARY

GLAHE & ASSOCIATES
PROFESSIONAL LAND SURVEYORS
P.O. Box 1863
Sandpoint, ID 83864
208-265-4474

SCALE: 1'=100'
DRAWN BY: SWO
DATE: 6/14/2018
DWG: 18-053
SHEET 1 of 1